


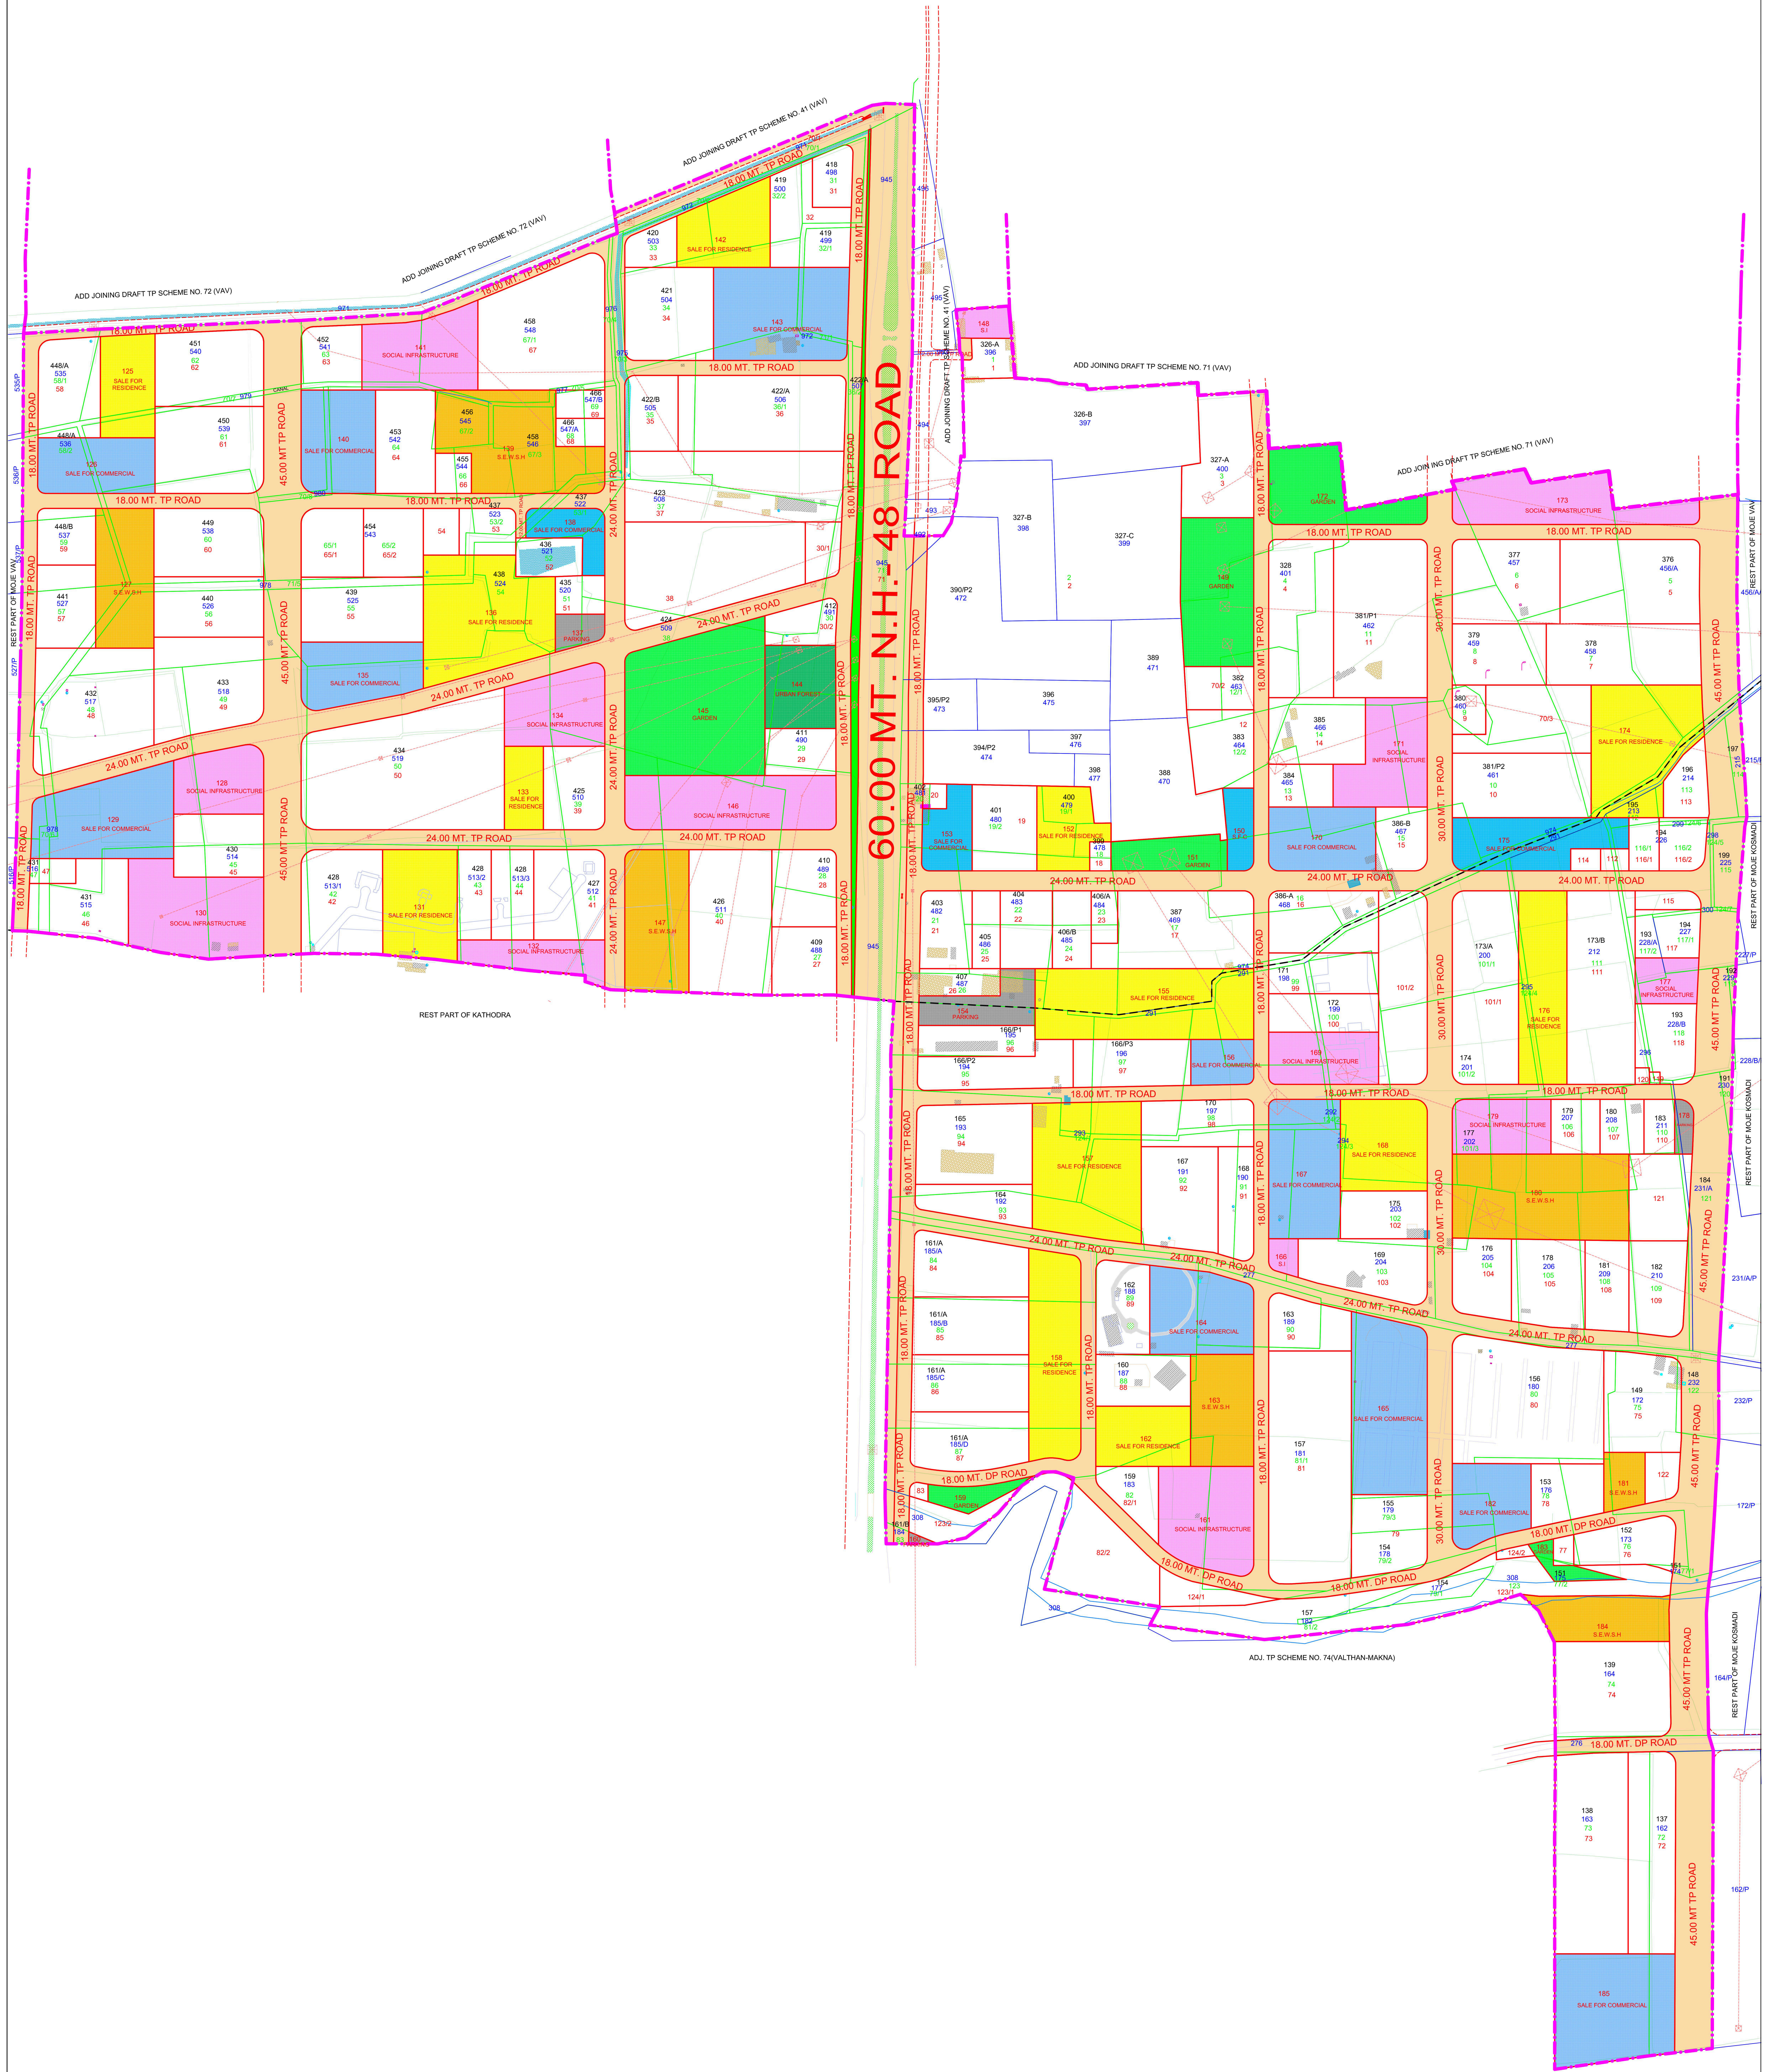

LEGEND

DRAFT TOWN PLANNING
SCHEME NO. 73 (VAV-KOSMADI)
SUDA : SURAT.
PUBLICATION OF MAP UNDER
SECTION 42(1) OF GTPUD ACT-1976

JUNIOR TOWN PLANNER

sdl-

TOWN PLANNER

sdl-


SENIOR TOWN PLANNER

sdl-

CHIEF EXECUTIVE AUTHORITY

sdl-

N

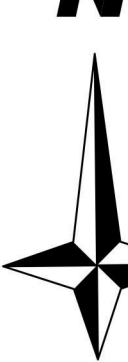

SCALE

1CM = 20 MT.